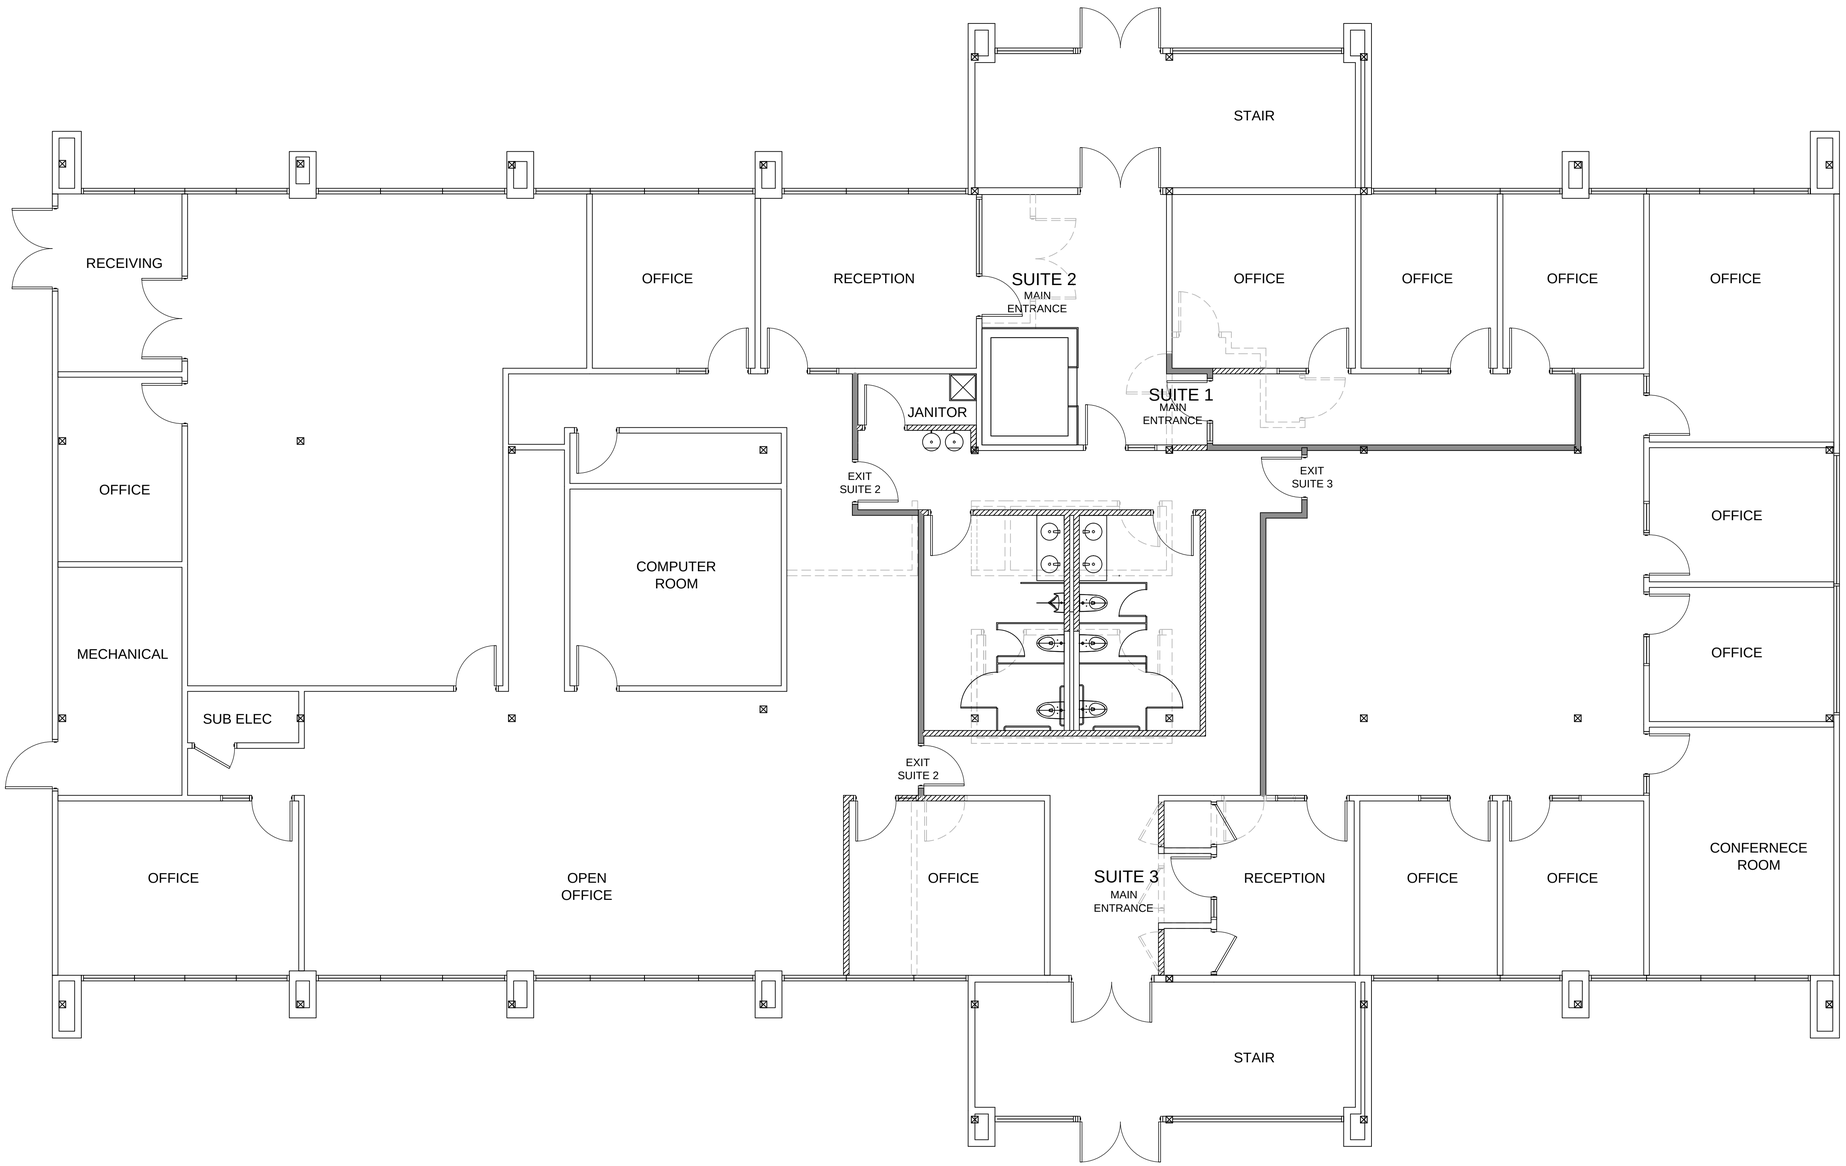

DEMO & NEW WALL LOCATIONS

FIRST FLOOR - 13 RED ROOF LANE, SALEM, NH 03079

Key	Wall Type	Notes
	NEW WALLS	INFILL OR COMMON AREA
	NEW WALLS	DEMISING PARTITION
	DEMO WALLS & DOORS	

Lou Lavalliere, ASID Allied
312 Hackett Hill Rd. Hooksett NH 03106
P. 603-674-5688
LLavalliere@comcast.net

Copyright © 2012 by Lou Lava Design.
No reproduction without permission.

FULL SERVICE COMMERCIAL REAL ESTATE DEVELOPMENT

9 Red Roof Lane - Salem, NH 03079
(603) 894-1104 www.BrooksProperties.com

Brooks Properties
9 Red Roof Lane
Salem, NH 03079

1st Floor - Multi Tenant
13 Red Roof Lane
Salem, NH 03079

DATE: 7/21/14

REVISIONS:

Space Plan #1 with Demo and New Construction

SCALE : 3/16" = 1'-0"
DRAWN BY : LL

SP.1